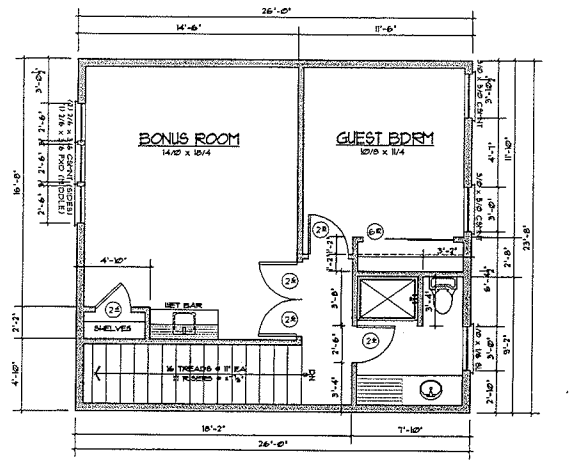

UPPER LEVEL FLOOR PLAN 1/4"=1'-0"

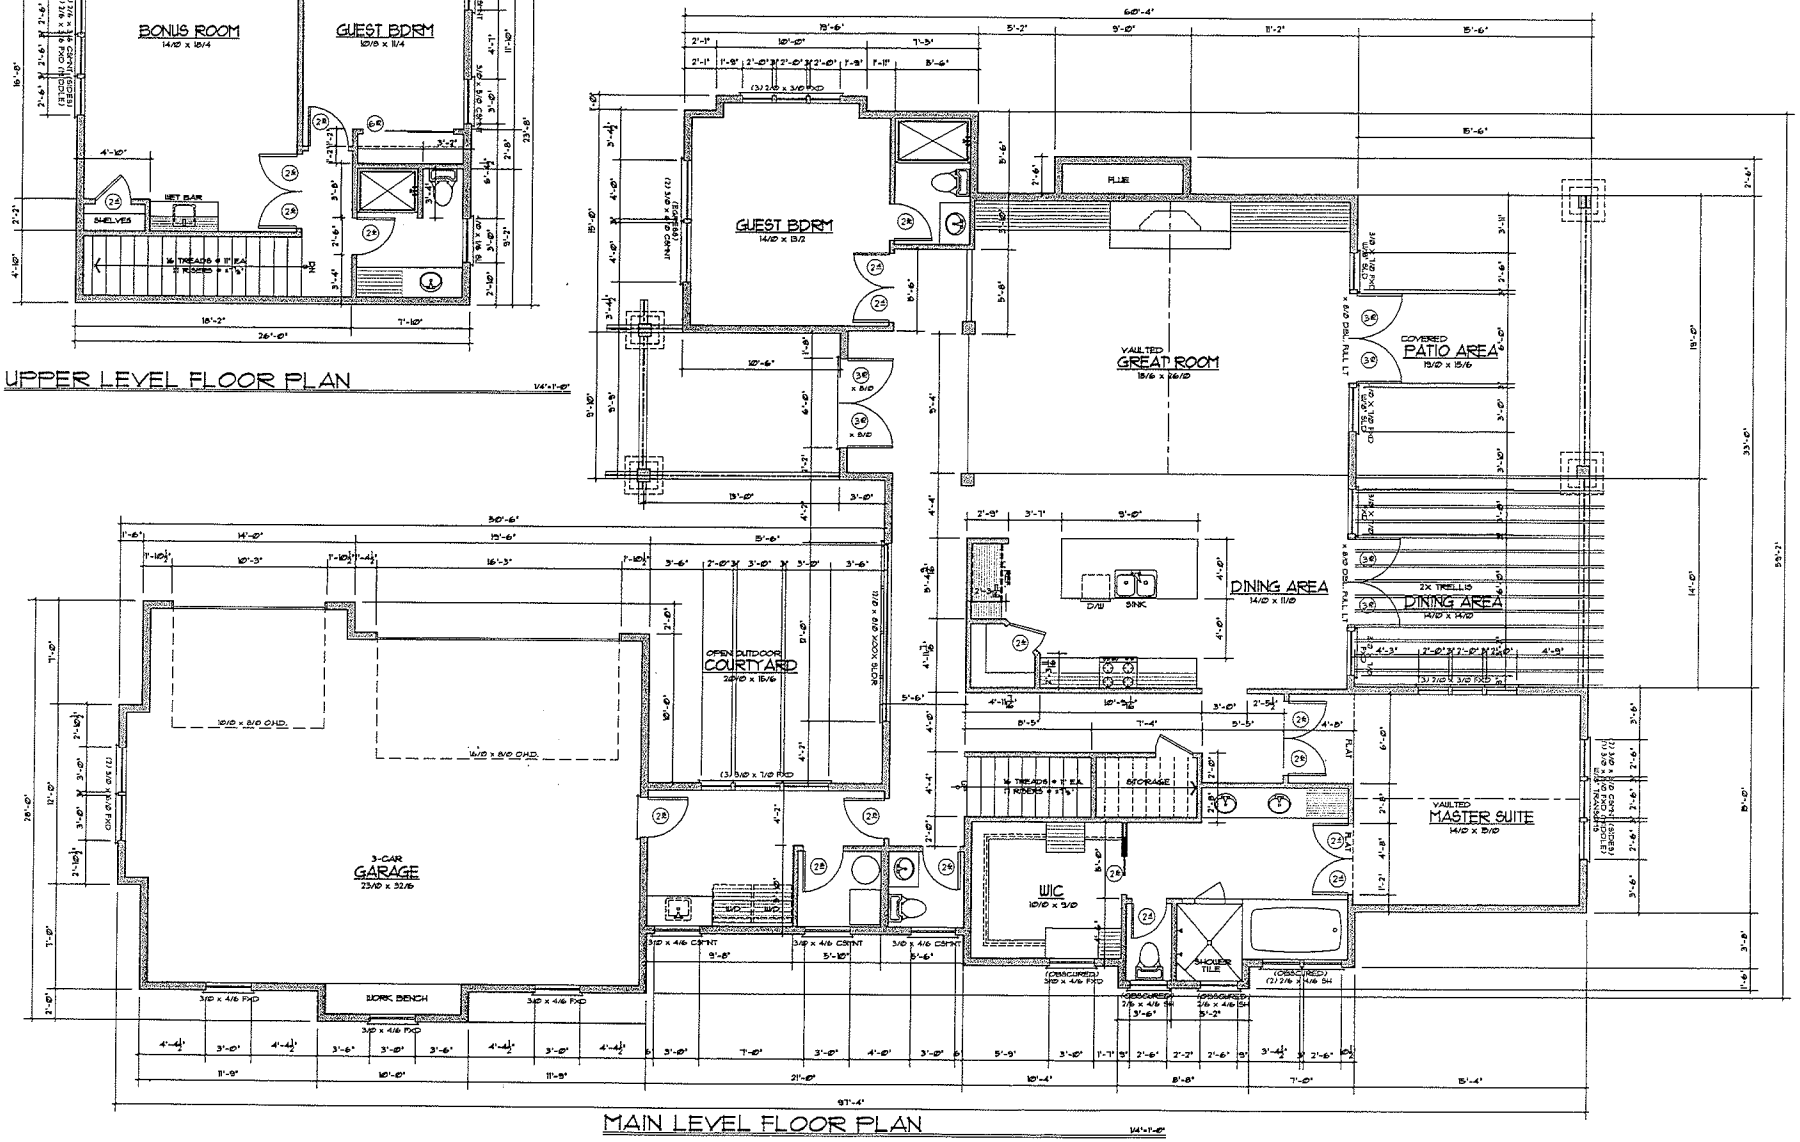

MAIN LEVEL FLOOR PLAN 1/4"=1'-0"

MAIN LEVEL	2289 SQ. FT.
2ND LEVEL	569 SQ. FT.
TOTAL	2858 SQ. FT.
GARAGE	865 SQ. FT.

REVISIONS

SCALE: 1/8" = 1'-0"

GARAGE SIDE

KALEO BUILDING DESIGNS

MAIN LEVEL	2289 SQ. FT.
2ND LEVEL	569 SQ. FT.
TOTAL	2858 SQ. FT.
GARAGE	865 SQ. FT.

REVISIONS

SCALE: 1/8" = 1'-0"

GARAGE SIDE

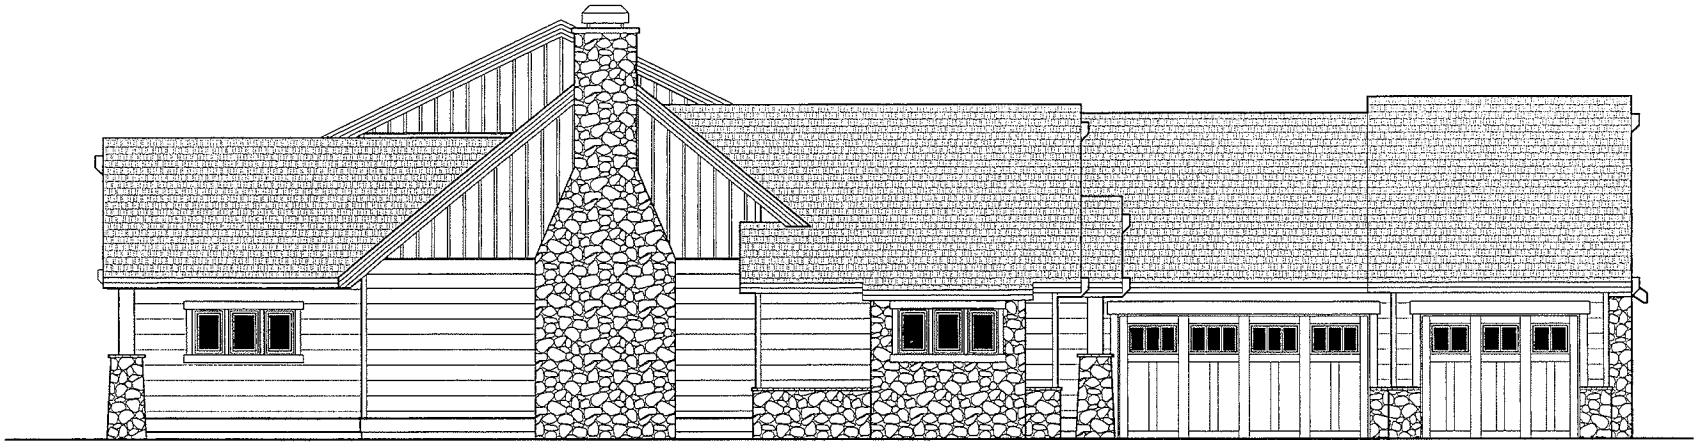

LEFT ELEVATION

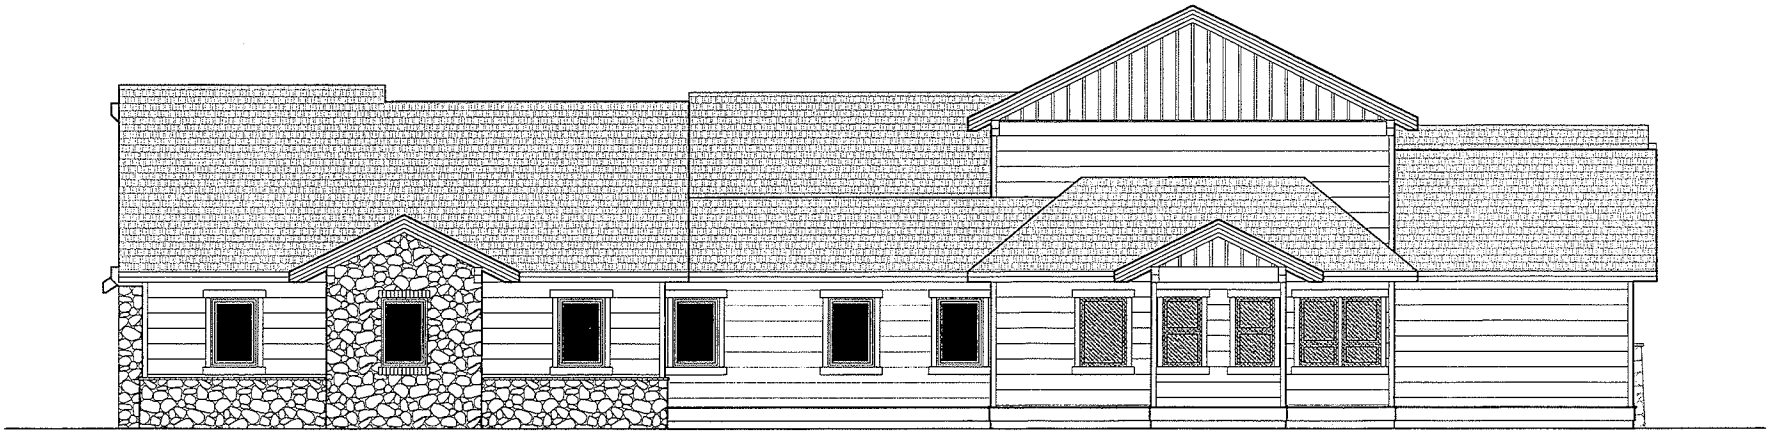

RIGHT ELEVATION

KALEO BUILDING DESIGNS

WolfSpring

LOT 25 GLOWSTONE LOOP

FRONT ELEVATION

REAR ELEVATION

MAIN LEVEL	2289 SQ. FT.
2ND LEVEL	569 SQ. FT.
TOTAL	2858 SQ. FT.
GARAGE	865 SQ. FT.

REVISIONS

SCALE: 1/8" = 1'-0"

GARAGE SIDE

KALEO BUILDING DESIGNS

WolfSpring

LOT 25 GLOWSTONE LOOP

LOT 27

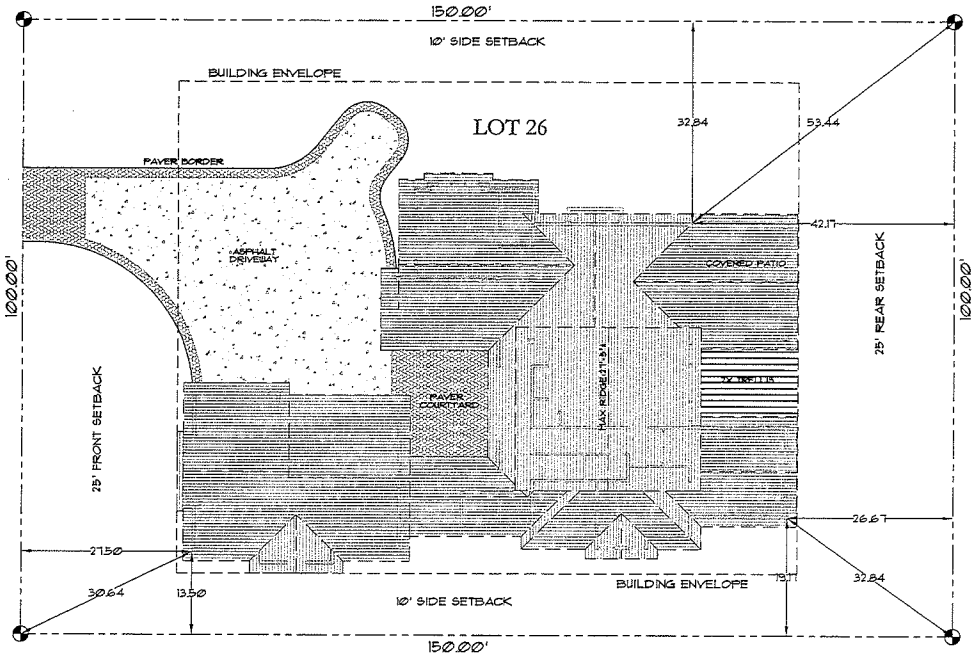

< GLOWSTONE LP >

< TRACT H >

LOT 25

SCALE: 1:20

MAIN LEVEL	2289 SQ. FT.
2ND LEVEL	569 SQ. FT.
TOTAL	2858 SQ. FT.
GARAGE	865 SQ. FT.

REVISIONS

SCALE: 1/8" = 1'-0"

GARAGE SIDE

SITE PLAN
Lot Sq. Ft. = 15,000 sq. ft.
Foot Print Sq. Ft. = 3,587 sq. ft.
% Lot Coverage = 23.9%
Total Impervious Surface= 5,540 sq. ft
% Impervious Surface= 36.9%

WolfSpring

LOT 26 GLOWSTONE LOOP

KALEO BUILDING DESIGNS